SANLANDO SPRINGS.

SCALE: 1-INCH = 100 FT.
DATE: NOV. 1925.

SEMINOLE ÷ COUNTY ÷ FLORIDA

E. E. WHITE, GIVIL ENGINEER.
ORLANDO, FLORIDA.

DESCRIPTION

S.E. ¼ of S.E. ¼ of Sec. 2, T21S., R29E.

TRACT NO. 32

OWNER'S CERTIFICATE.

State of Florida County of Orange.

Know all men by these presents that we S.H. Atha and I.W. Phillips, Vice President and Secretary respectively of the Sanlando Springs Corporation the owners of the land described in the Caption, do hereby authorize and accept the Survey and Plat hereon, and do hereby dedicate to the use of the Public the streets, alleys and parks represented hereon as streets, alleys and parks.

Witness our hand and official seal this 20 day of Apr. AD 1926

Witness

Witness

Vice President (Seal)

Secretary (Seal)

State of Florida County of Orange.

On this day personally appeared before me S.H. Atha and I.W. Phillips, Vice President and Secretary of the Salando Springs Corporation, a corporation under the laws of the State of Florida, known to be the persons described in and who executed the foregoing Certificate of Ownership and severally acknowledged the execution of same to be their free act and deed as such officers, for the uses and purposes therein expressed and that they affixed thereto the official seal of the said corporation, and the said instrument, is the act and deed of said corporation, authorized by the Board of Directors.

Witness my signature and official seal at Orlando in said County and State this 20 day of Apr. AD 1926

My commission expires Jan. 12/1927 Anna M. Schwab Notary Public

This plat was approved by the Board of County Commissioners at Sanford on this 7th day of June AD 1926

O. E. Douglass County Clerk By: C. M. Weeks, D.C.

ENGINEER'S CERTIFICATE.

State of Florida County of Orange.

Personally appeared before me E.E. White, Civil Engineer who being duly sworn deposes and says, that the plat hereon is a true and correct representation of the survey and subdivision of the land described in the Caption and Permanent Reference Monuments are placed as shown.

E.E. White Civil Engineer

Subscribed and sworn to before me this 24th day of May AD 1926.

Homer W. Tillinghast (Seal) Notary Public

My commission expires 12-14-29

5877

This 14 day of June
6 A.M. 4 P.M.
and recorded in Plat
Book No. 5 Page 18
of the Public Records of Seminole County, Florida this 14 day of June A.D. 1926
O. E. Douglass Clerk Circuit Court
C. M. Weeks D. C.

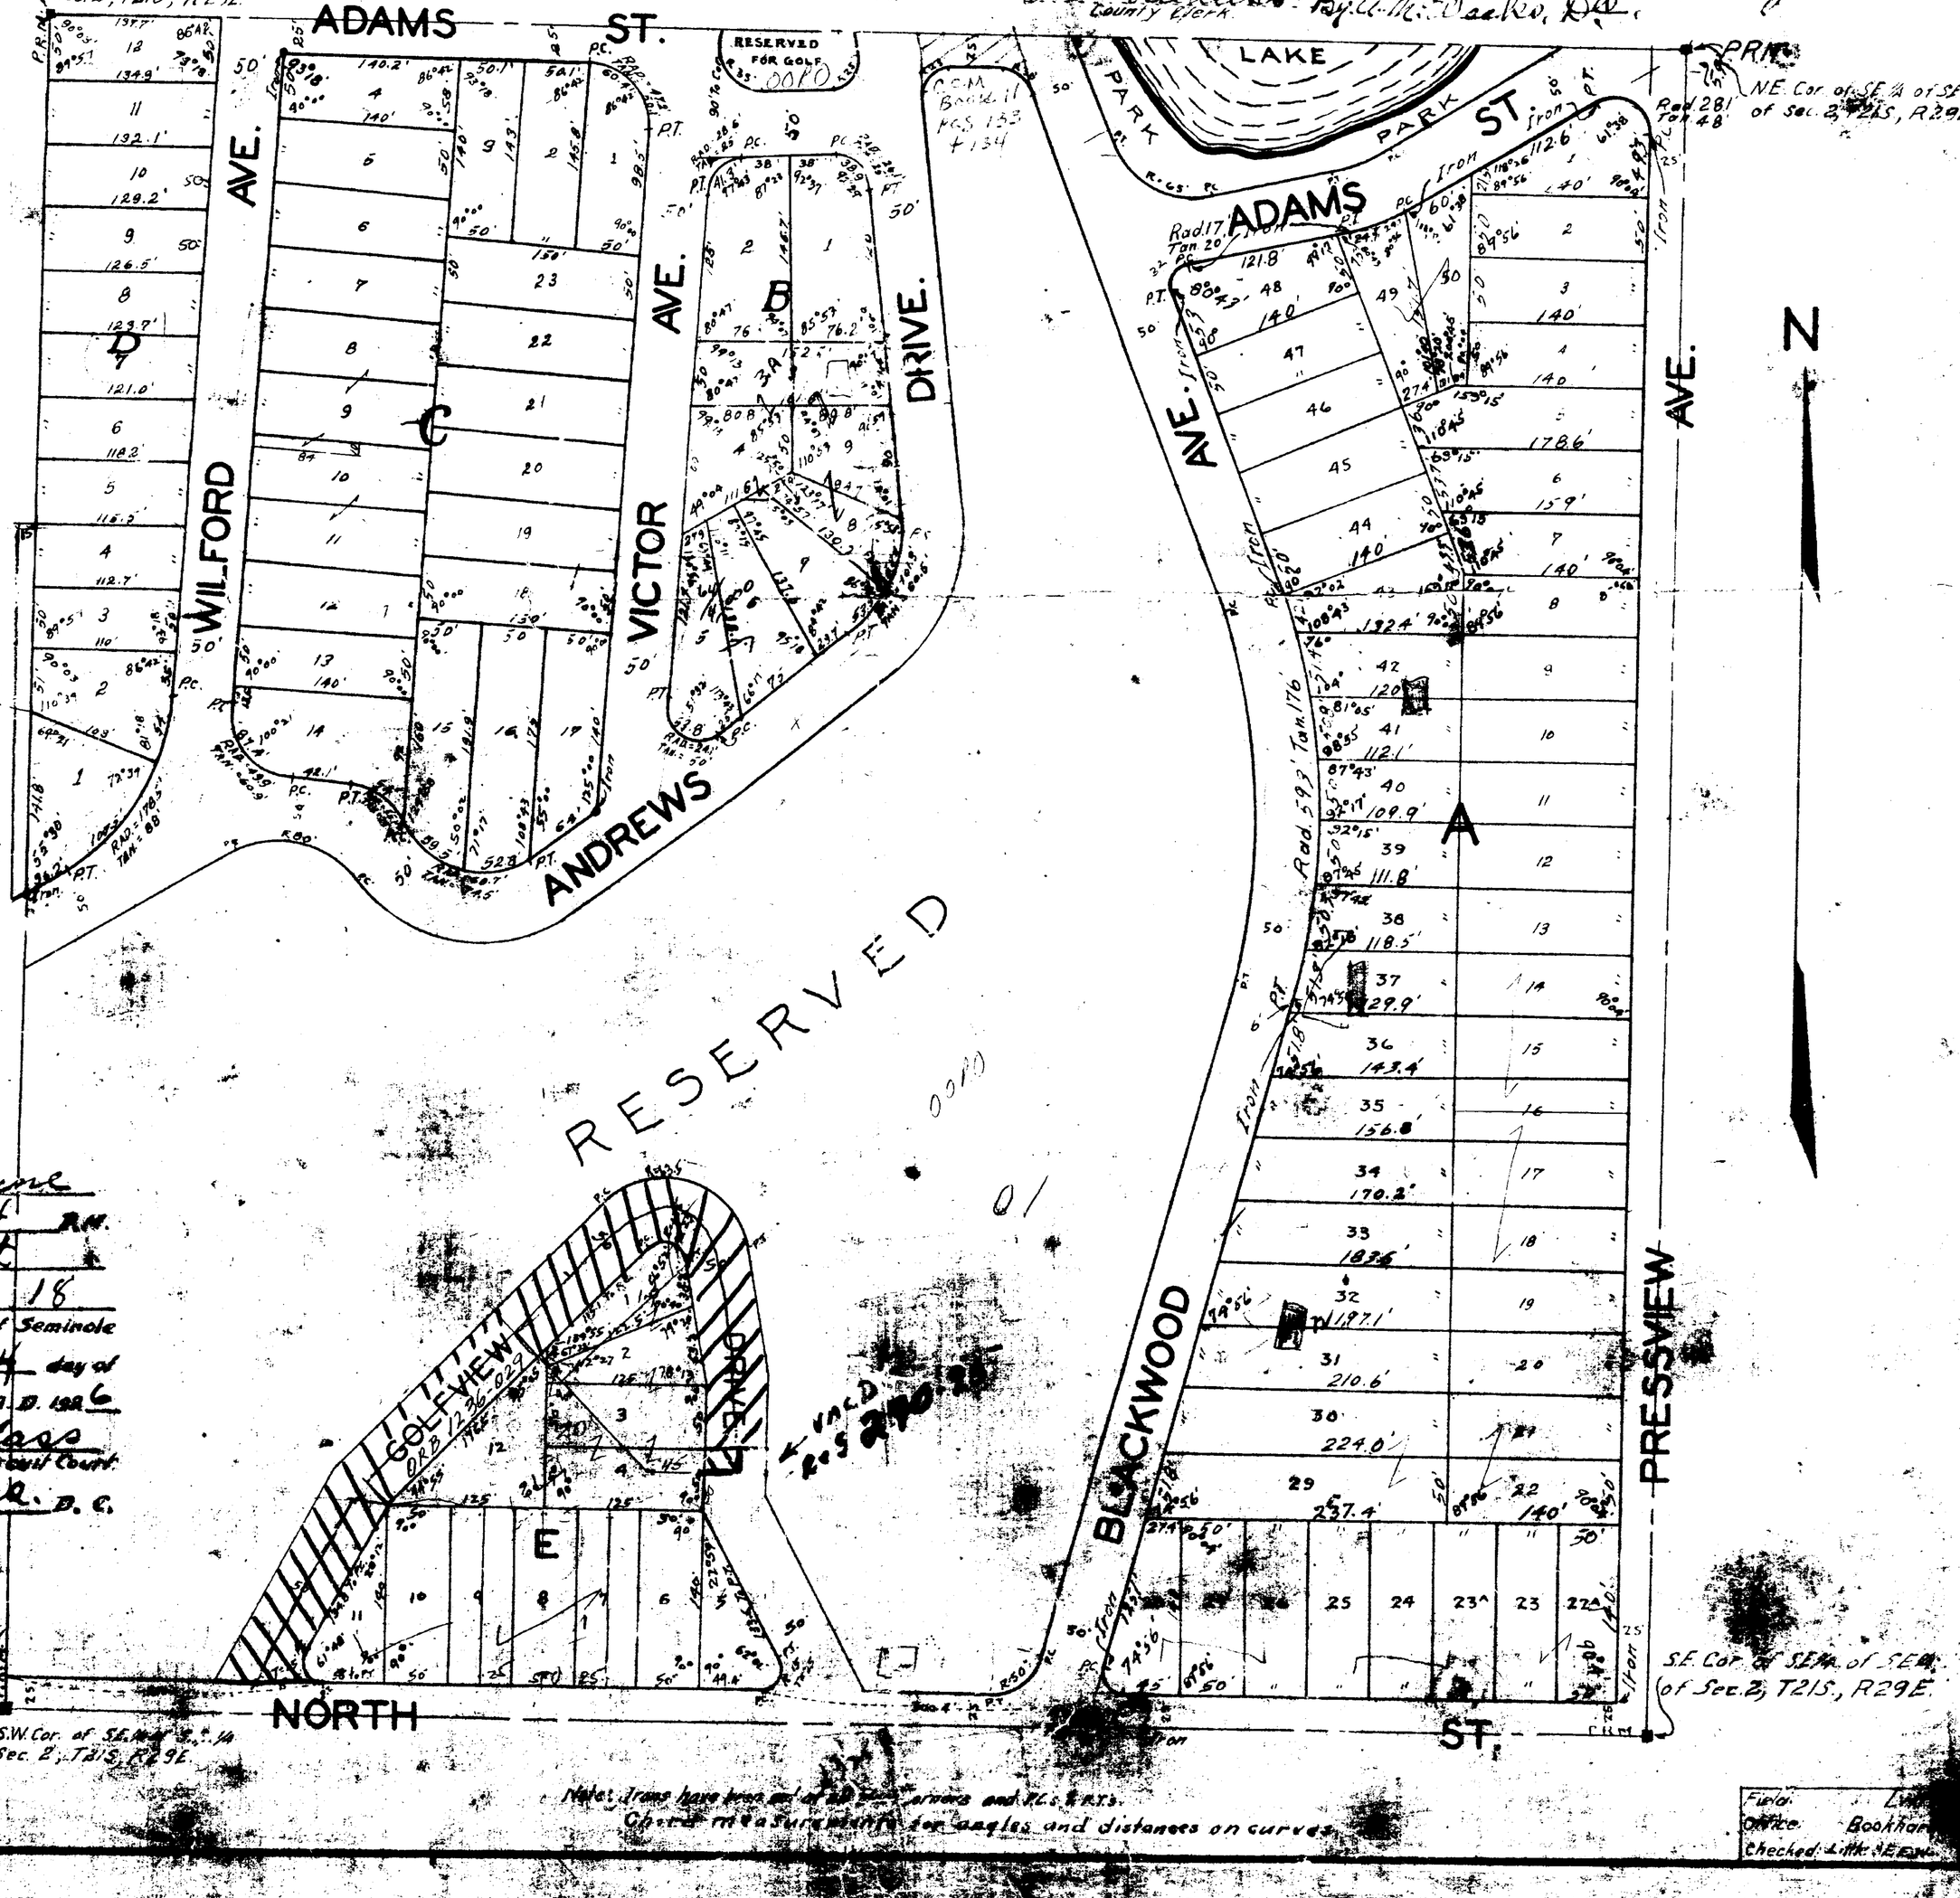

Note: Irons have been set at all lot corners and P.C.'s & P.T.'s. Chord measurements for angles and distances on curves.

Field: Line
Office: Bookkeeping
Checked: Lith. SE Eng. Co.