SANLANDO SPRINGS

SCALE: 1-IN=100FT.
DATE: MAY, 1926.

TRACT NO. 25

SEMINOLE COUNTY FLORIDA.
DESCRIPTION
N.E. ¼ S.E. ¼ Sec. 2, T. 21 S. R. 29 E.

E.E. WHITE, CIVIL ENG'R.
ORLANDO FLORIDA.

OWNER'S CERTIFICATE

Know All Men By These Presents: That we, H.W. Barr and I.W. Phillips, Vice President and Secretary respectively, of the Sanlando Springs Corporation, the owners of the land described in the Caption, do hereby authorize and accept the Survey and Plat hereon, and do hereby dedicate to the use of the Public all streets, alleys and parks shown hereon as streets, alleys and parks.
Witness our hands and official seals this 24th day of June A.D. 1926.

John Hodda
Witness
J.P. Clisby
Witness

H.W. Barr
Vice President
I.W. Phillips
Secretary

ENGINEER'S CERTIFICATE

State of Florida, County of Orange.
Personally appeared before me E.E. White, Civil Engineer, who being duly sworn deposes and says, that the Plat hereon is a true and correct representation of the Survey and Subdivision of the land described in the Caption and Permanent Reference Monuments have been placed as shown hereon. All measurements are shown in feet and decimals of a foot.
Subscribed and sworn to before me this 30th day of June A.D. 1926.
My commission expires 12-14-29.

E.E. White
Civil Engineer Reg. Cert. #165

Hall Tinkerangle
Notary Public

State of Florida, County of Orange.
Personally appeared before me H. W. Barr and I. W. Phillips, Vice President and Secretary of the Sanlando Springs Corporation, a Corporation under the laws of the State of Florida, to me known to be the persons described in and who executed the foregoing Certificate of Ownership and severally acknowledged the execution thereof to be their free act and deed as such officers for the uses and purposes herein mentioned, and that they affixed thereto the official seal of said Corporation, authorized by the Board of Directors.
Witness my hand and official seal this 24th day of June A.D. 1926
My Commission expires Jan 12 1929.

Anna M. Schwab
Notary Public

This Plat was approved by the Board of County Commissioners of Seminole County Florida, at a meeting held at SANFORD in said County and State this 6th day of July A.D. 1926.

V.G. Douglass
County Clerk
by: A.M. Wecker D.C.

Note: Irons have been placed at all block corners.

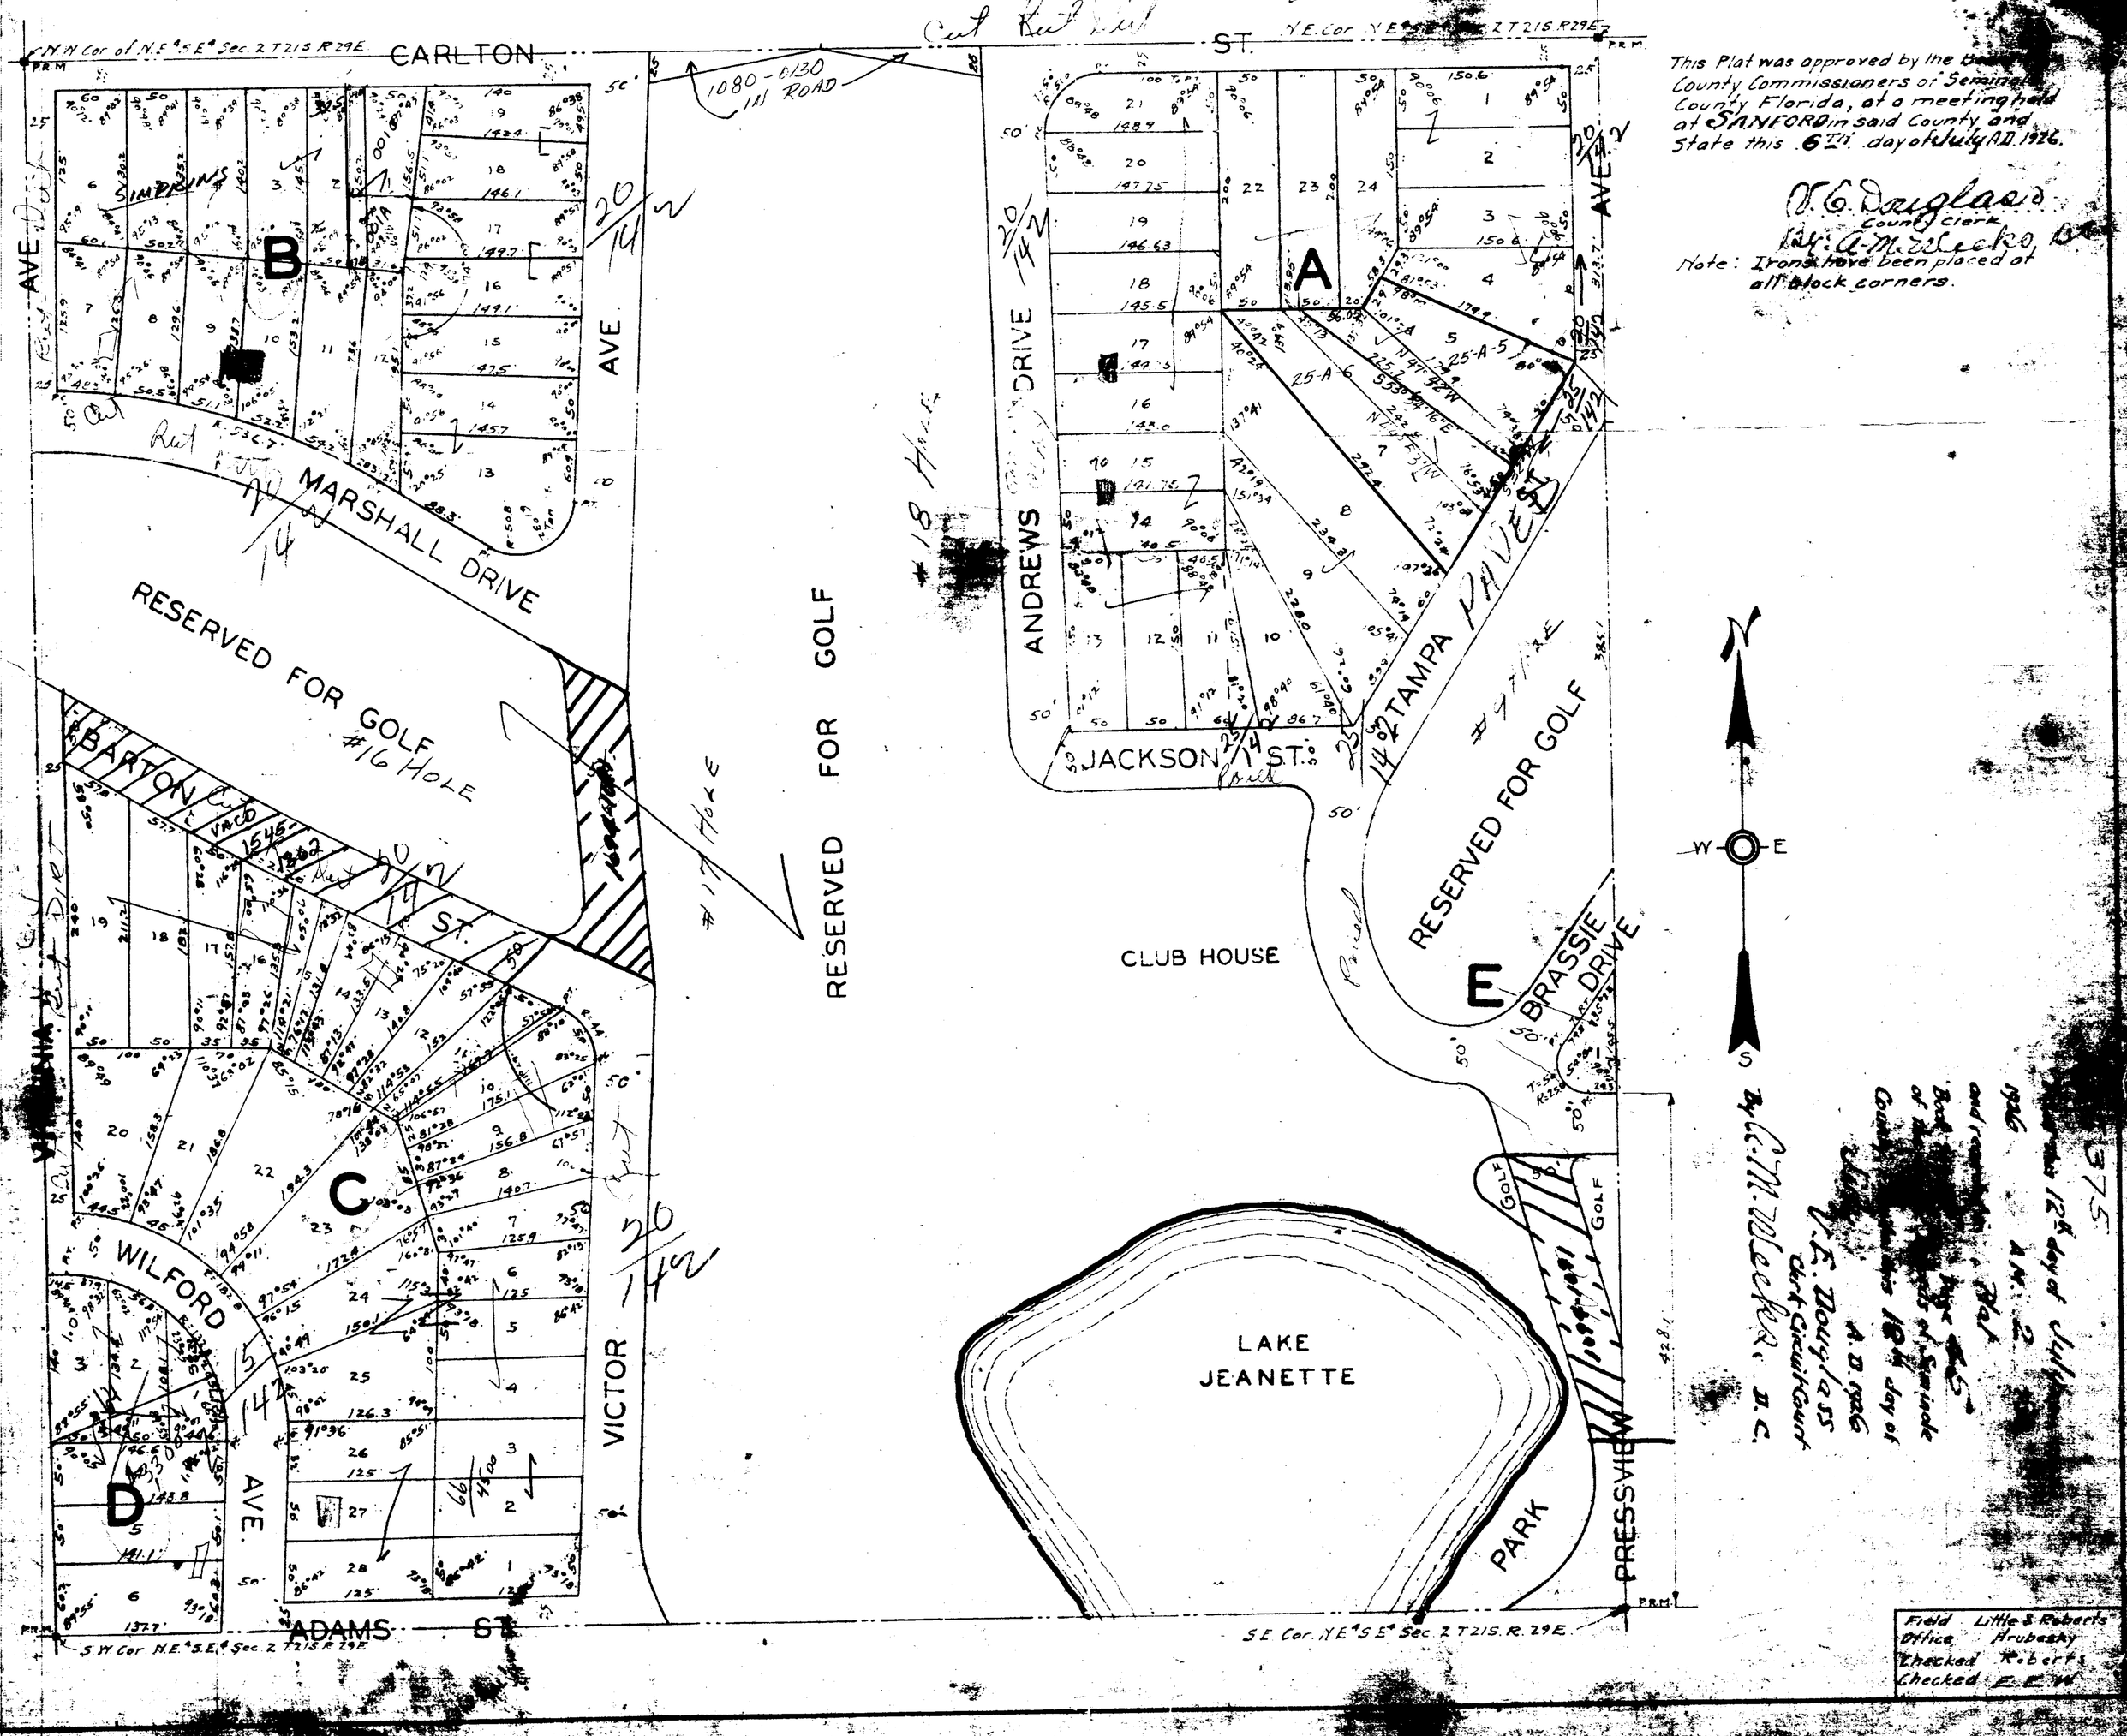

Field Book 125 Page 12 & 13 July 12th 1926
Office Check Hrubesky
Checked Roberts
Checked E.E.W.